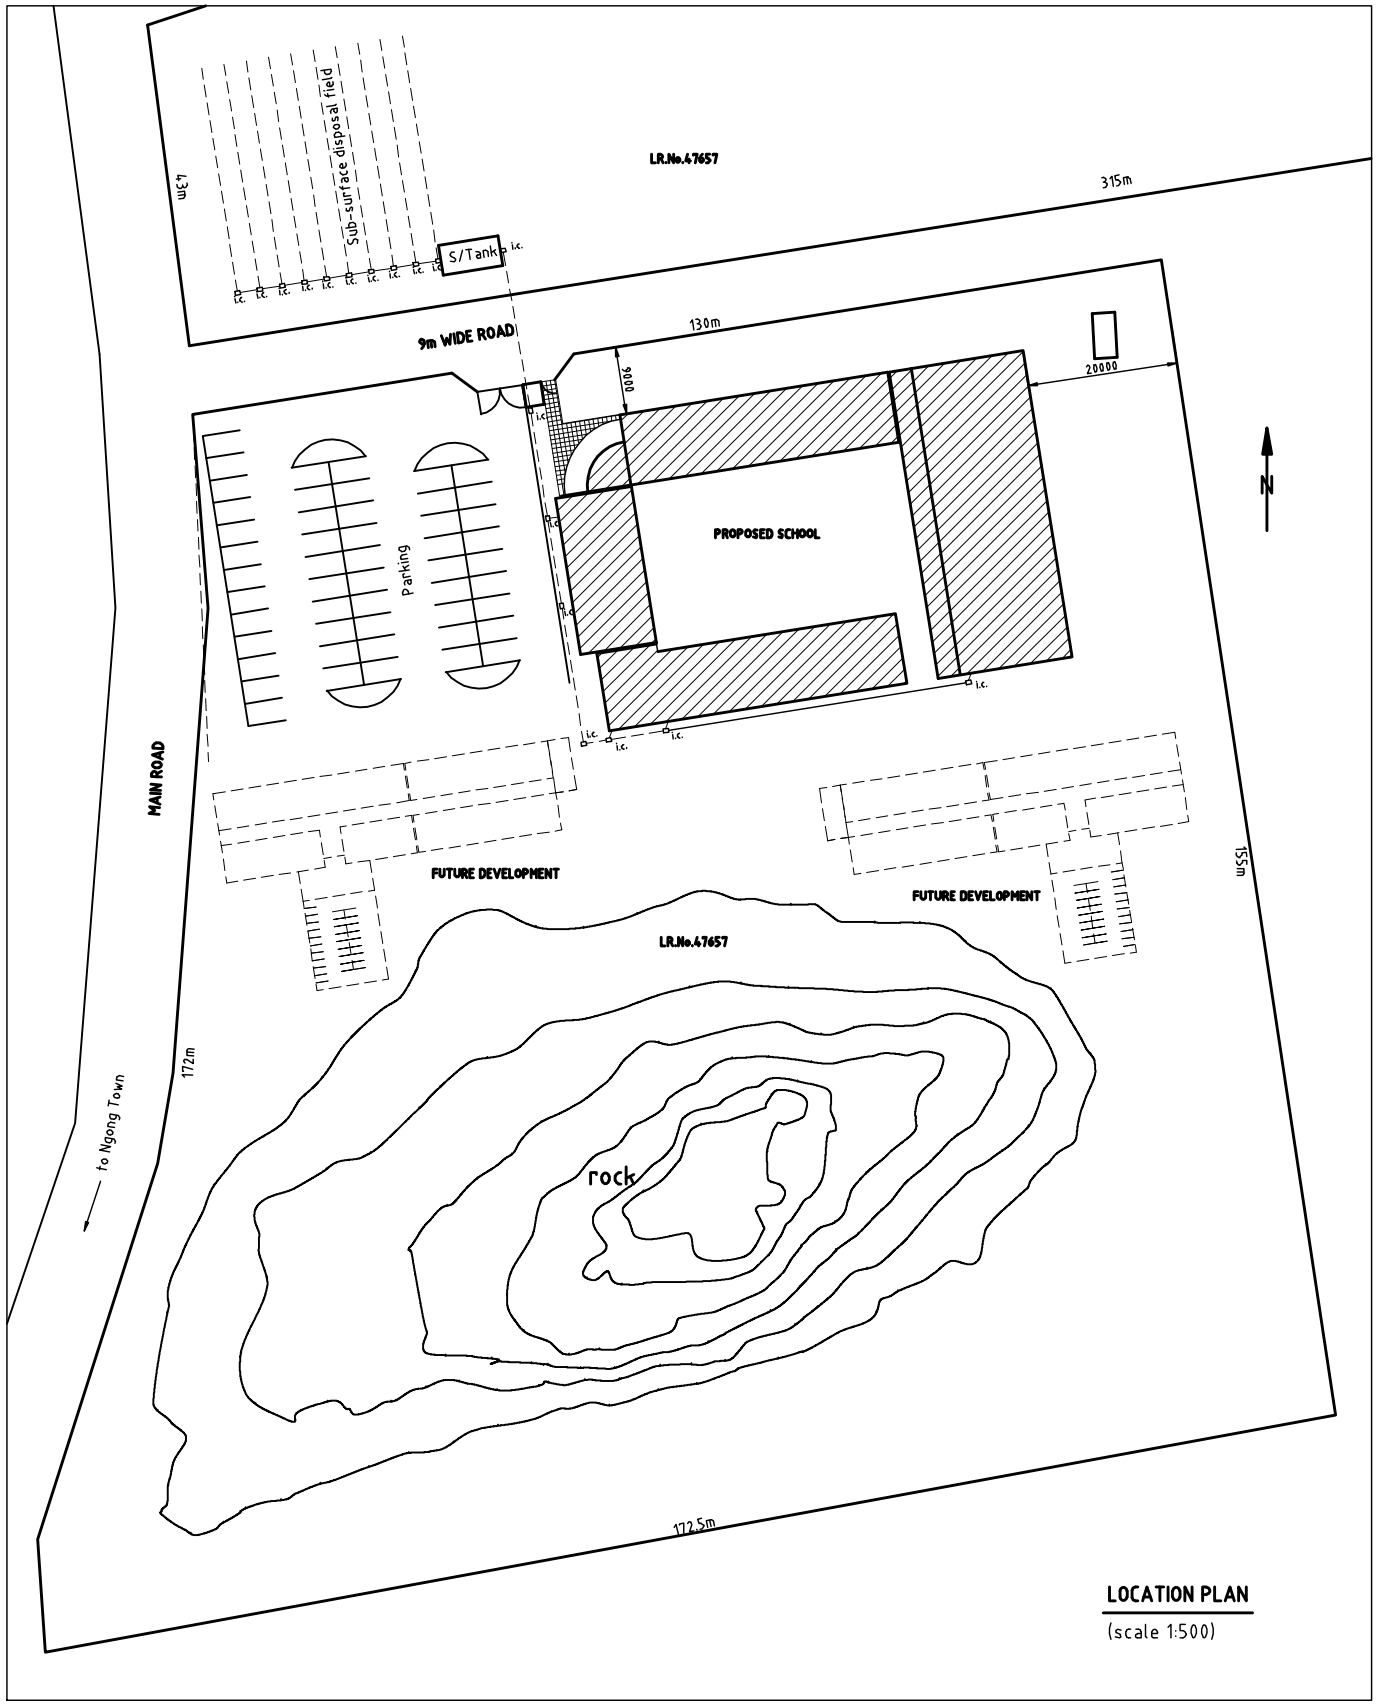

LOCATION PLAN

(scale 1:500)

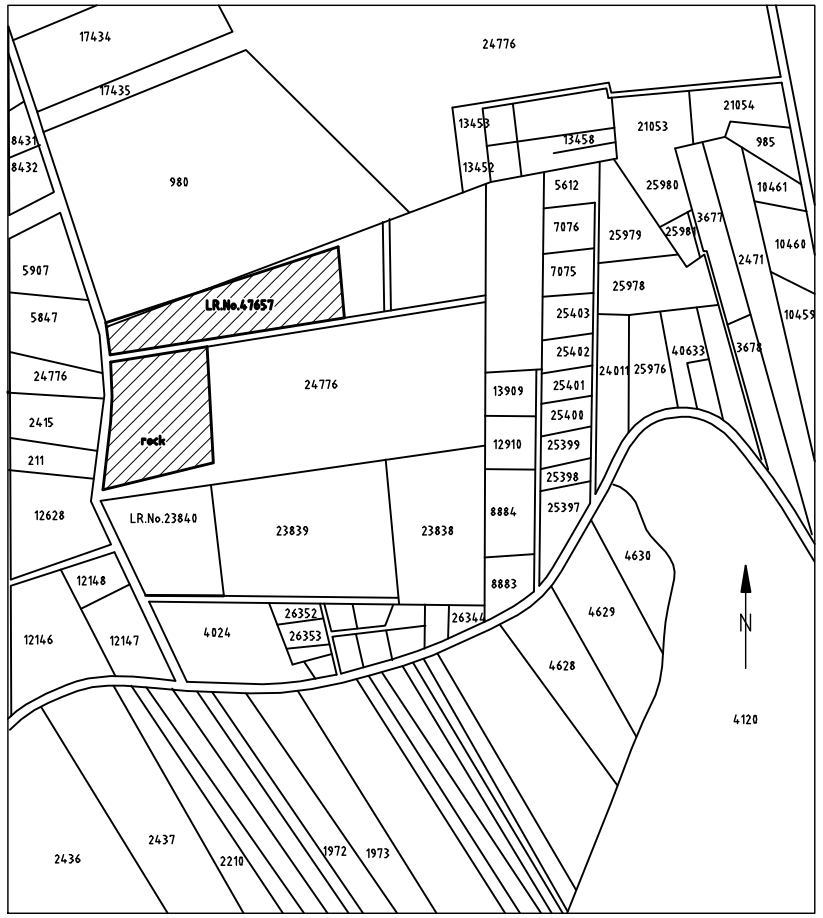

LOCATION PLAN

(scale 1:5000)

GENERAL NOTES

- All dimensions are in mm unless otherwise specified.
- Drawing are not to scalled, only figured dimensions to be used.

REVISIONS

DATE	DESCRIPTION	DRG NO

Architect:

L.M. MWANGI (A 637)
P.O.Box 58851 00200
Nairobi

Project **Proposed Chavara CMI Boarding/Day Primary School (Kibiko) on Plot No Ngong/Ngong/47657**

Client:

CMI Fathers
P.O.Box 5459-00506
Nairobi-KENYA

Drg title

Proposed Site and Location Plan

Designed C.K.	Checked L.M.
Scale 1:100	Date Feb. 2013
Drg No. A-01	Edition 1
File No. Aotc\CMI Ngong	