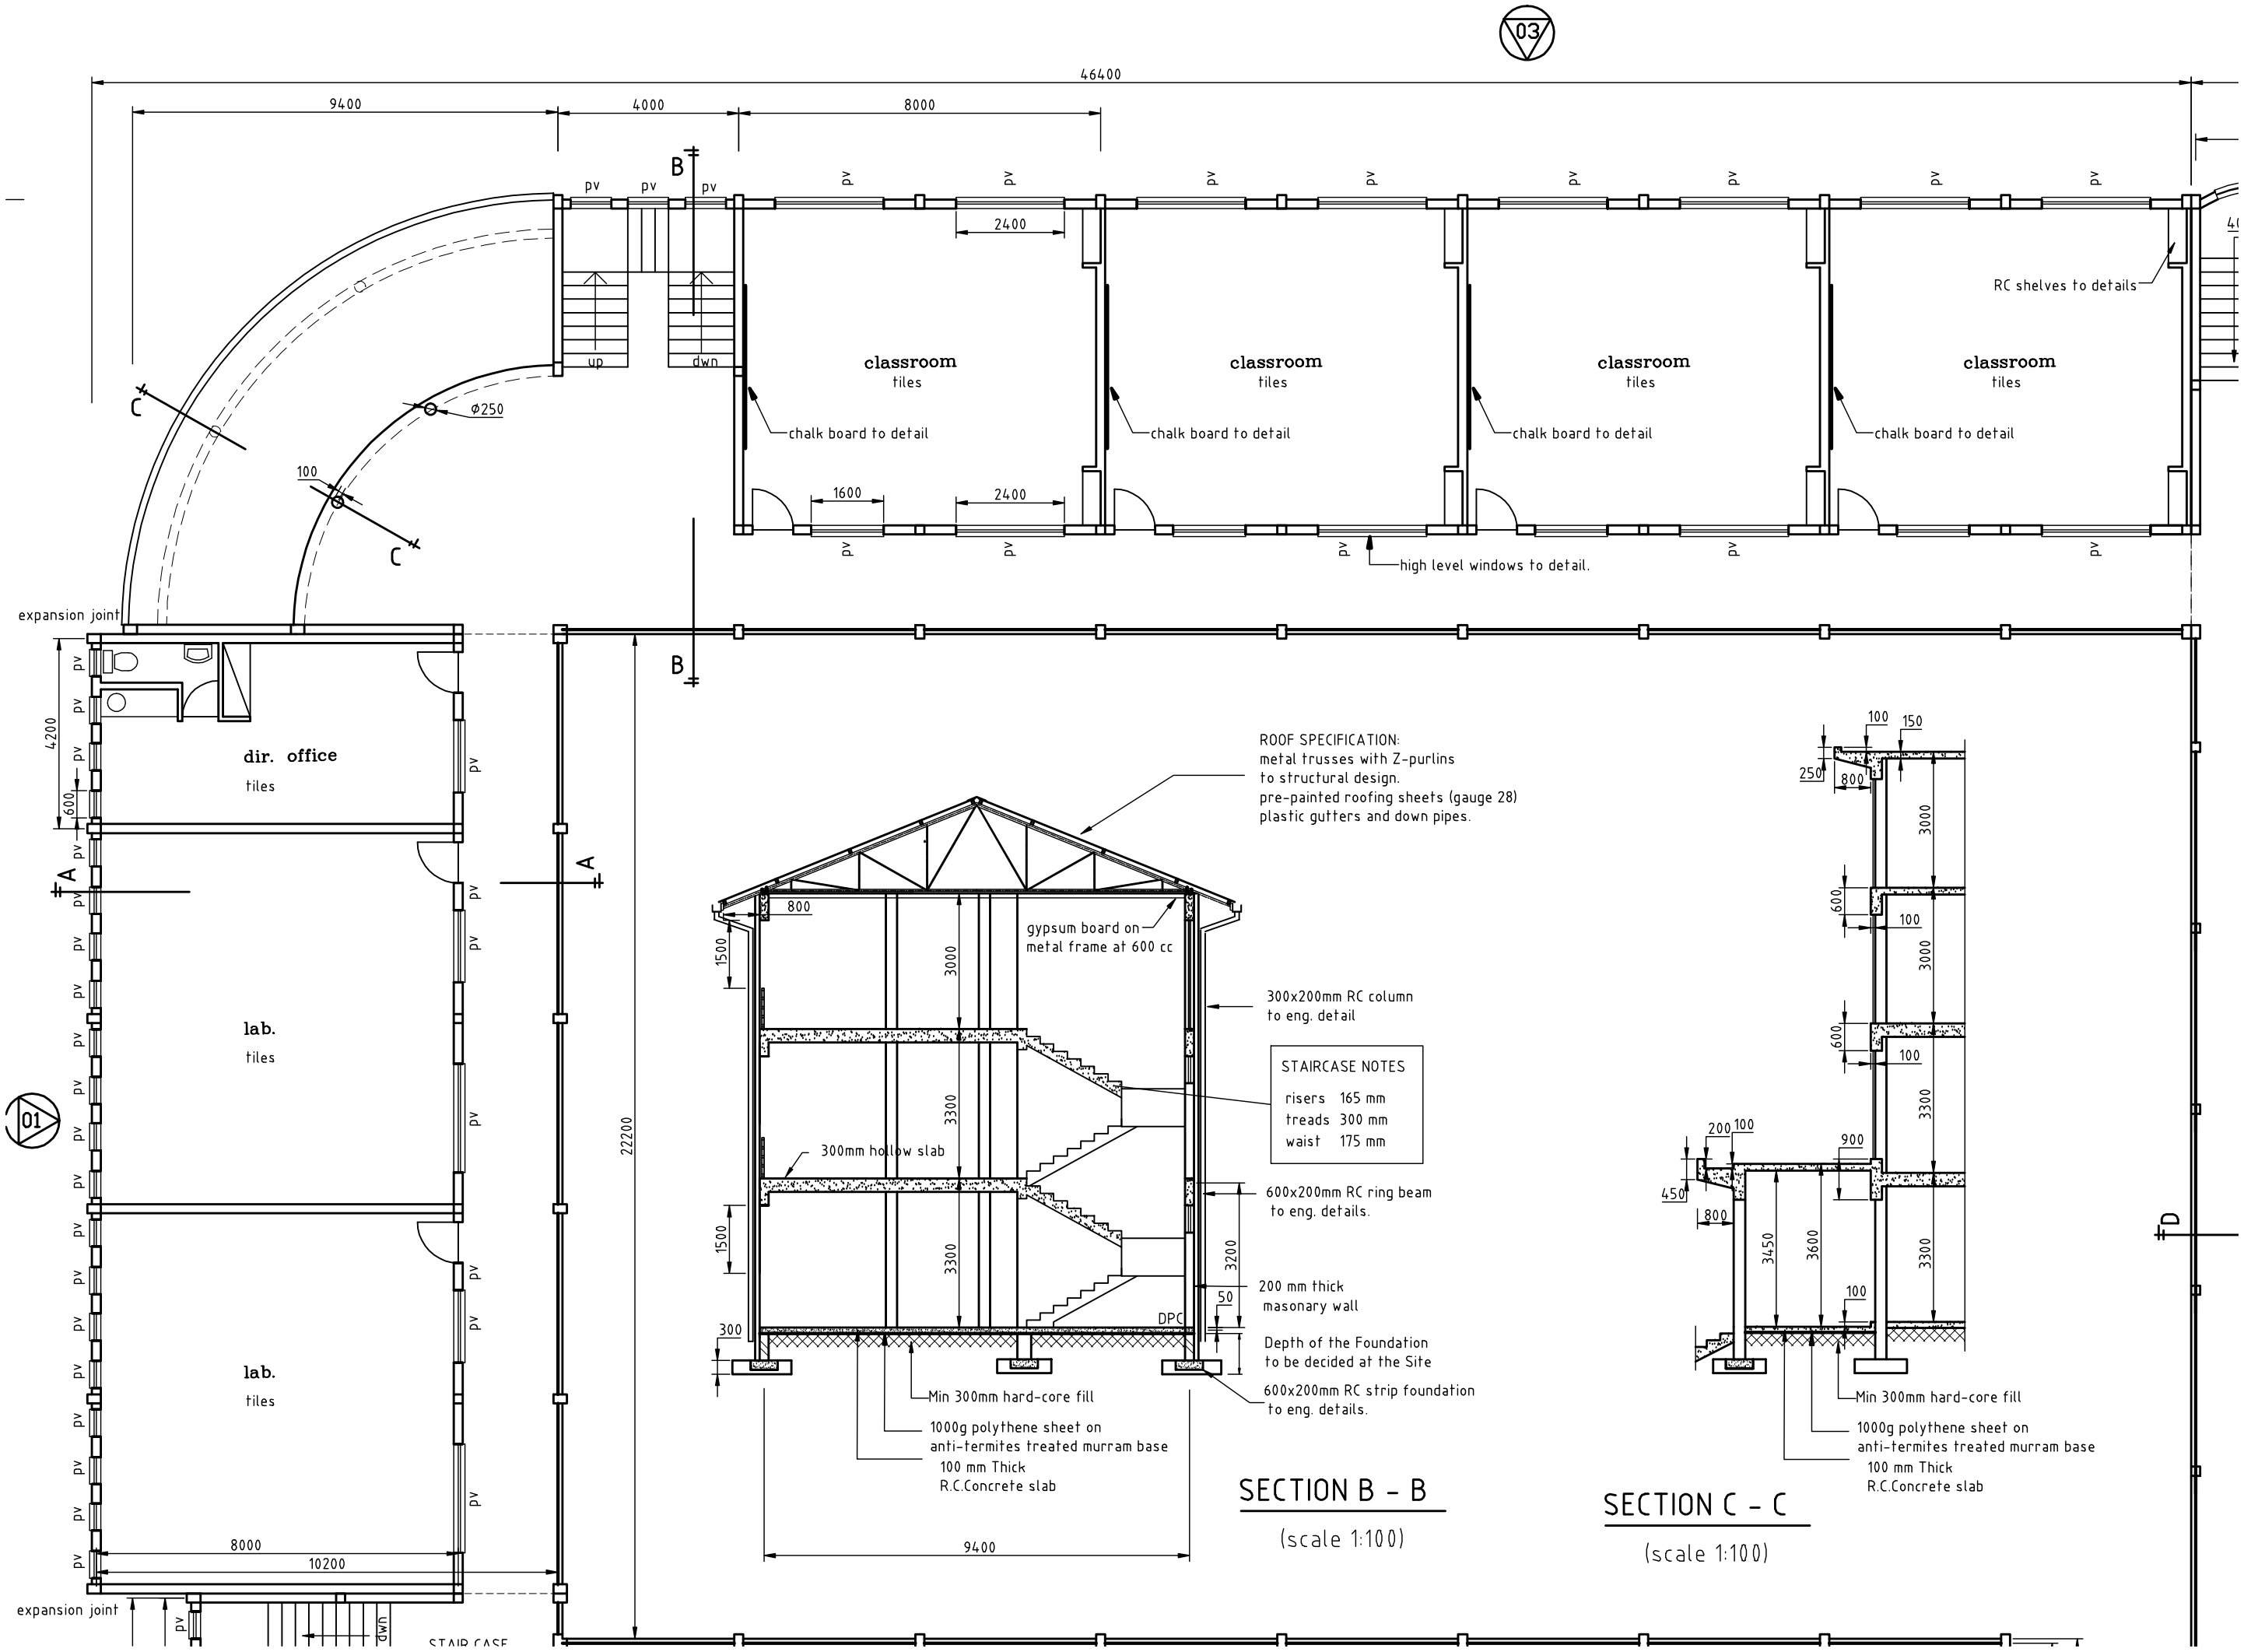

03
46400
9400
4000
8000
2400
1600
2400
classroom
tiles
chalk board to detail
RC shelves to details
high level windows to detail.
Φ250
100
expansion joint
dir. office
tiles
lab.
tiles
lab.
tiles
4200
600
8000
10200
22200
01
STAIR CASE
ROOF SPECIFICATION:
metal trusses with Z-purlins
to structural design.
pre-painted roofing sheets (gauge 28)
plastic gutters and down pipes.
gypsum board on
metal frame at 600 cc
300x200mm RC column
to eng. detail
STAIRCASE NOTES
risers 165 mm
treads 300 mm
waist 175 mm
300mm hollow slab
600x200mm RC ring beam
to eng. details.
200 mm thick
masonary wall
Depth of the Foundation
to be decided at the Site
600x200mm RC strip foundation
to eng. details.
DPC
Min 300mm hard-core fill
1000g polythene sheet on
anti-termites treated murram base
100 mm Thick
R.C.Concrete slab
9400
SECTION B - B
(scale 1:100)
SECTION C - C
(scale 1:100)